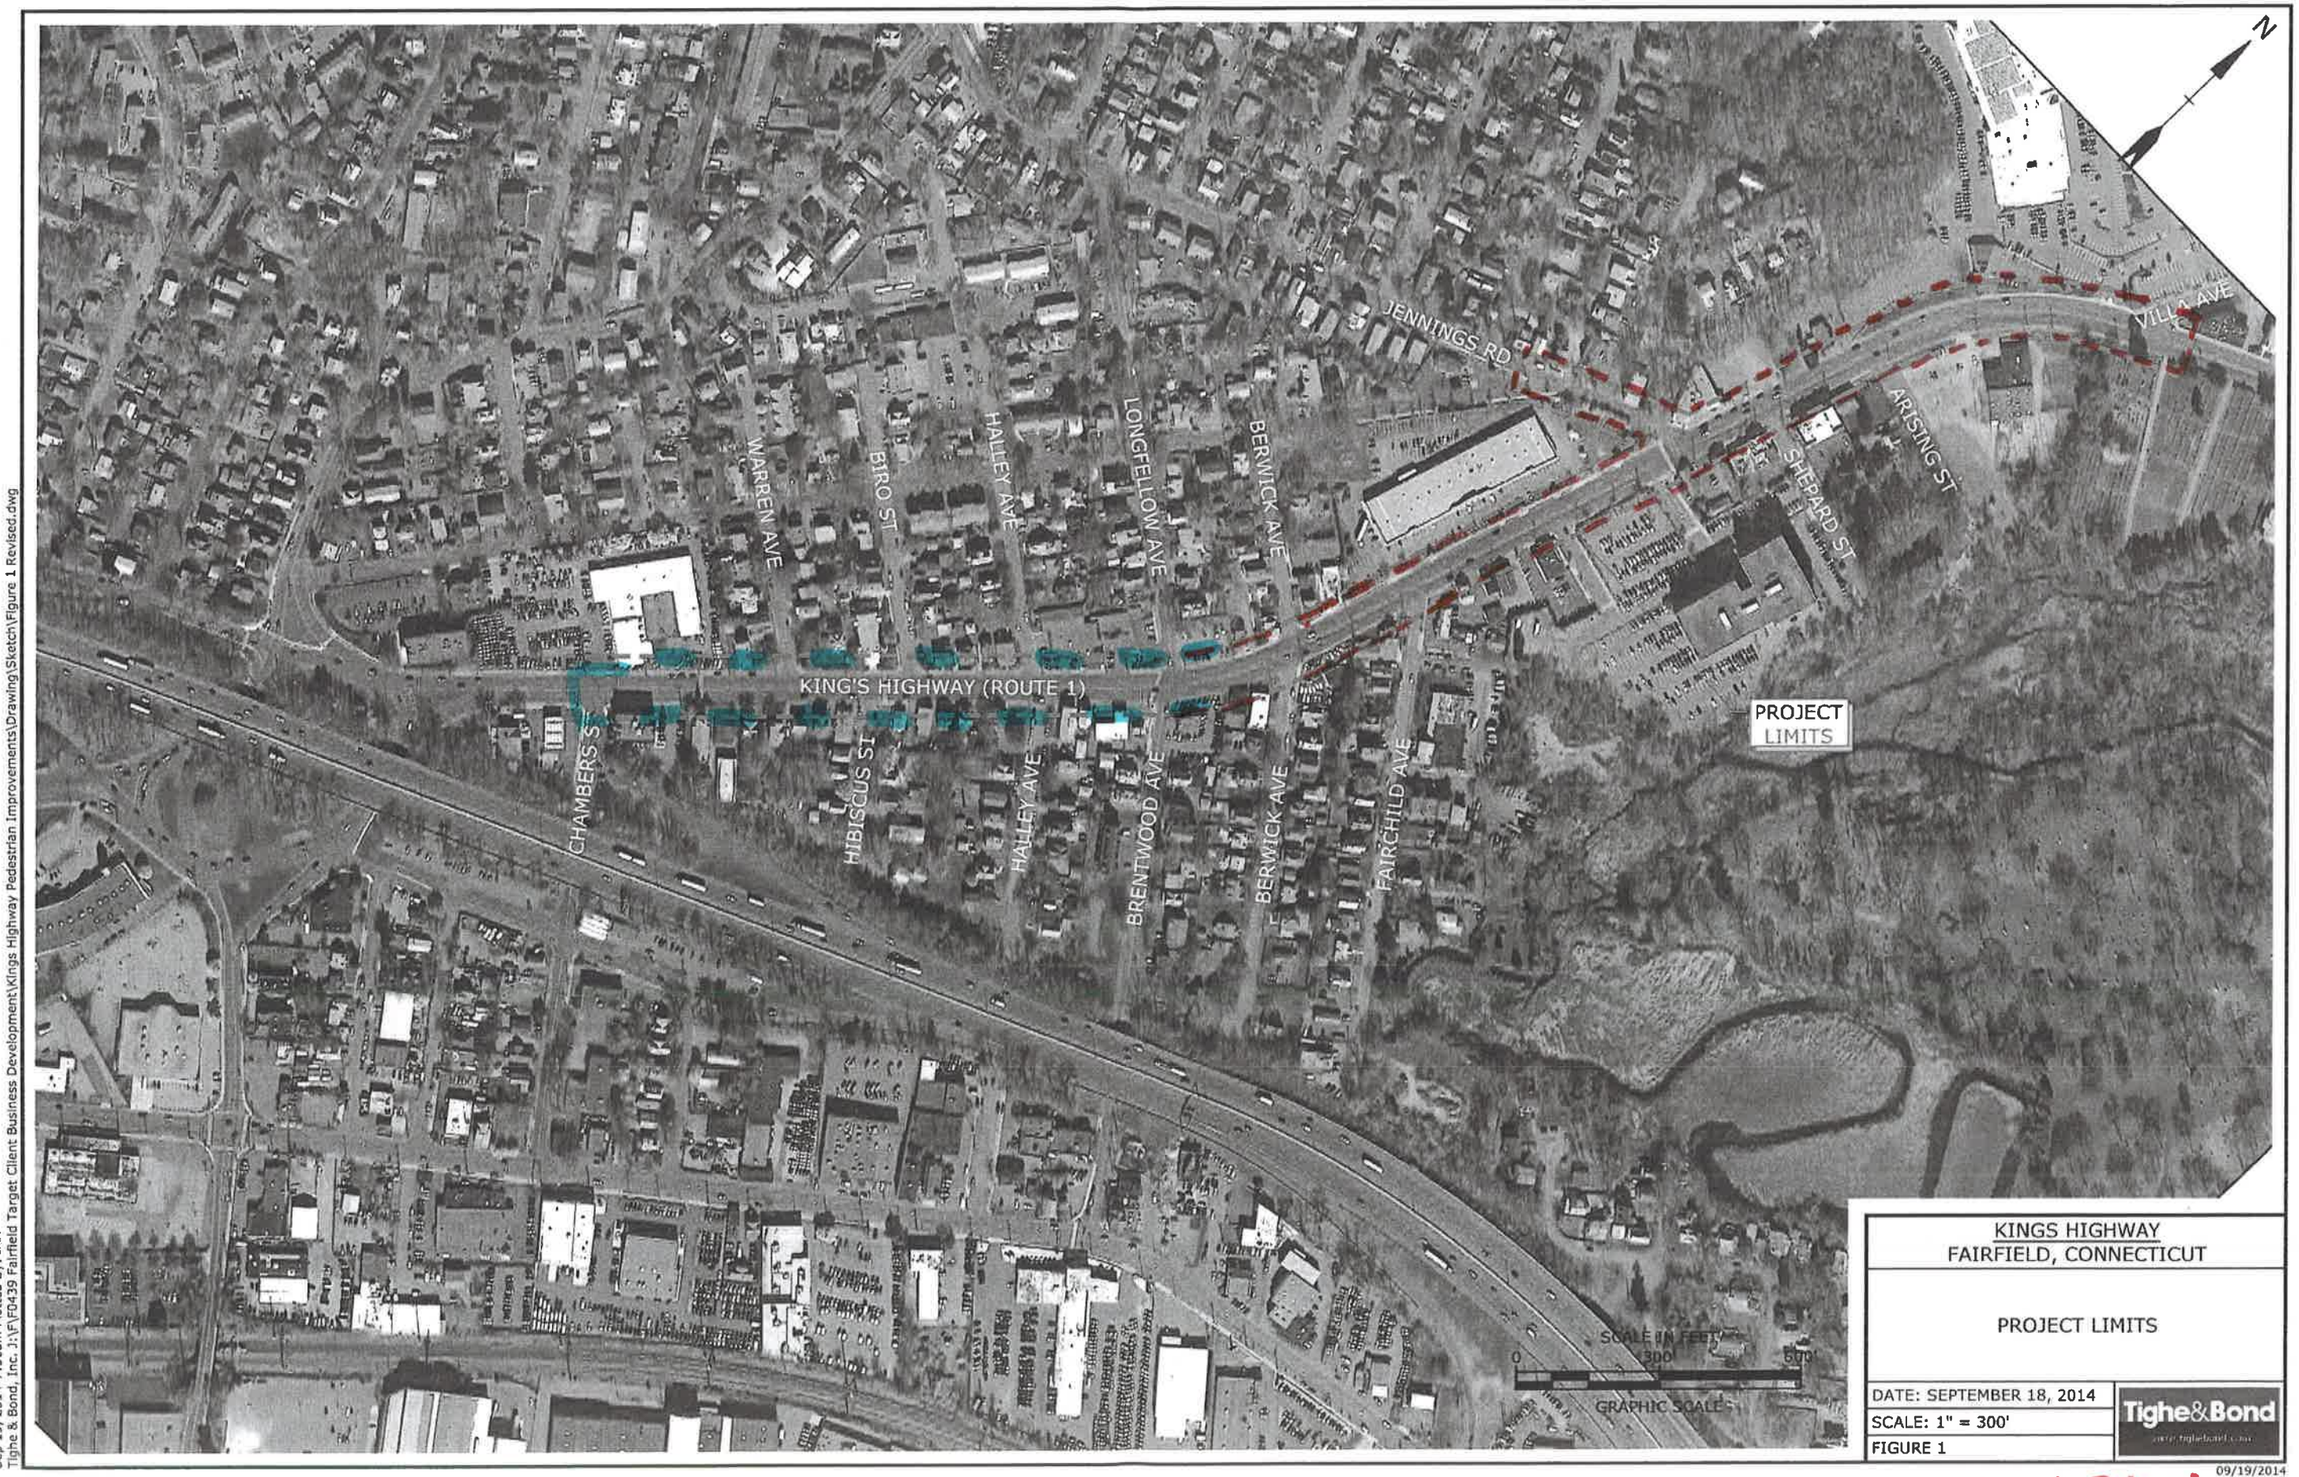

KINGS HIGHWAY
FAIRFIELD, CONNECTICUT

PROJECT LIMITS

DATE: SEPTEMBER 18, 2014
SCALE: 1" = 300'
FIGURE 1

Tighe&Bond
www.tighebond.com

09/19/2014

Sep 19, 2014-7:56am Plotted By: JAR
Tighe & Bond, Inc. J:\F\F0439 Fairfield Target Client Business Development\Kings Highway Pedestrian Improvements\Drawing\Sketch\Figure 1 Revised.dwg

== Grant Extension